Allegany County Division of Permits and Land Development Services
IRC Residential Information Graphic #44
Revised January 17, 2003

Manufactured Housing

Single and Double-wide Mobile Homes
(No Scale)

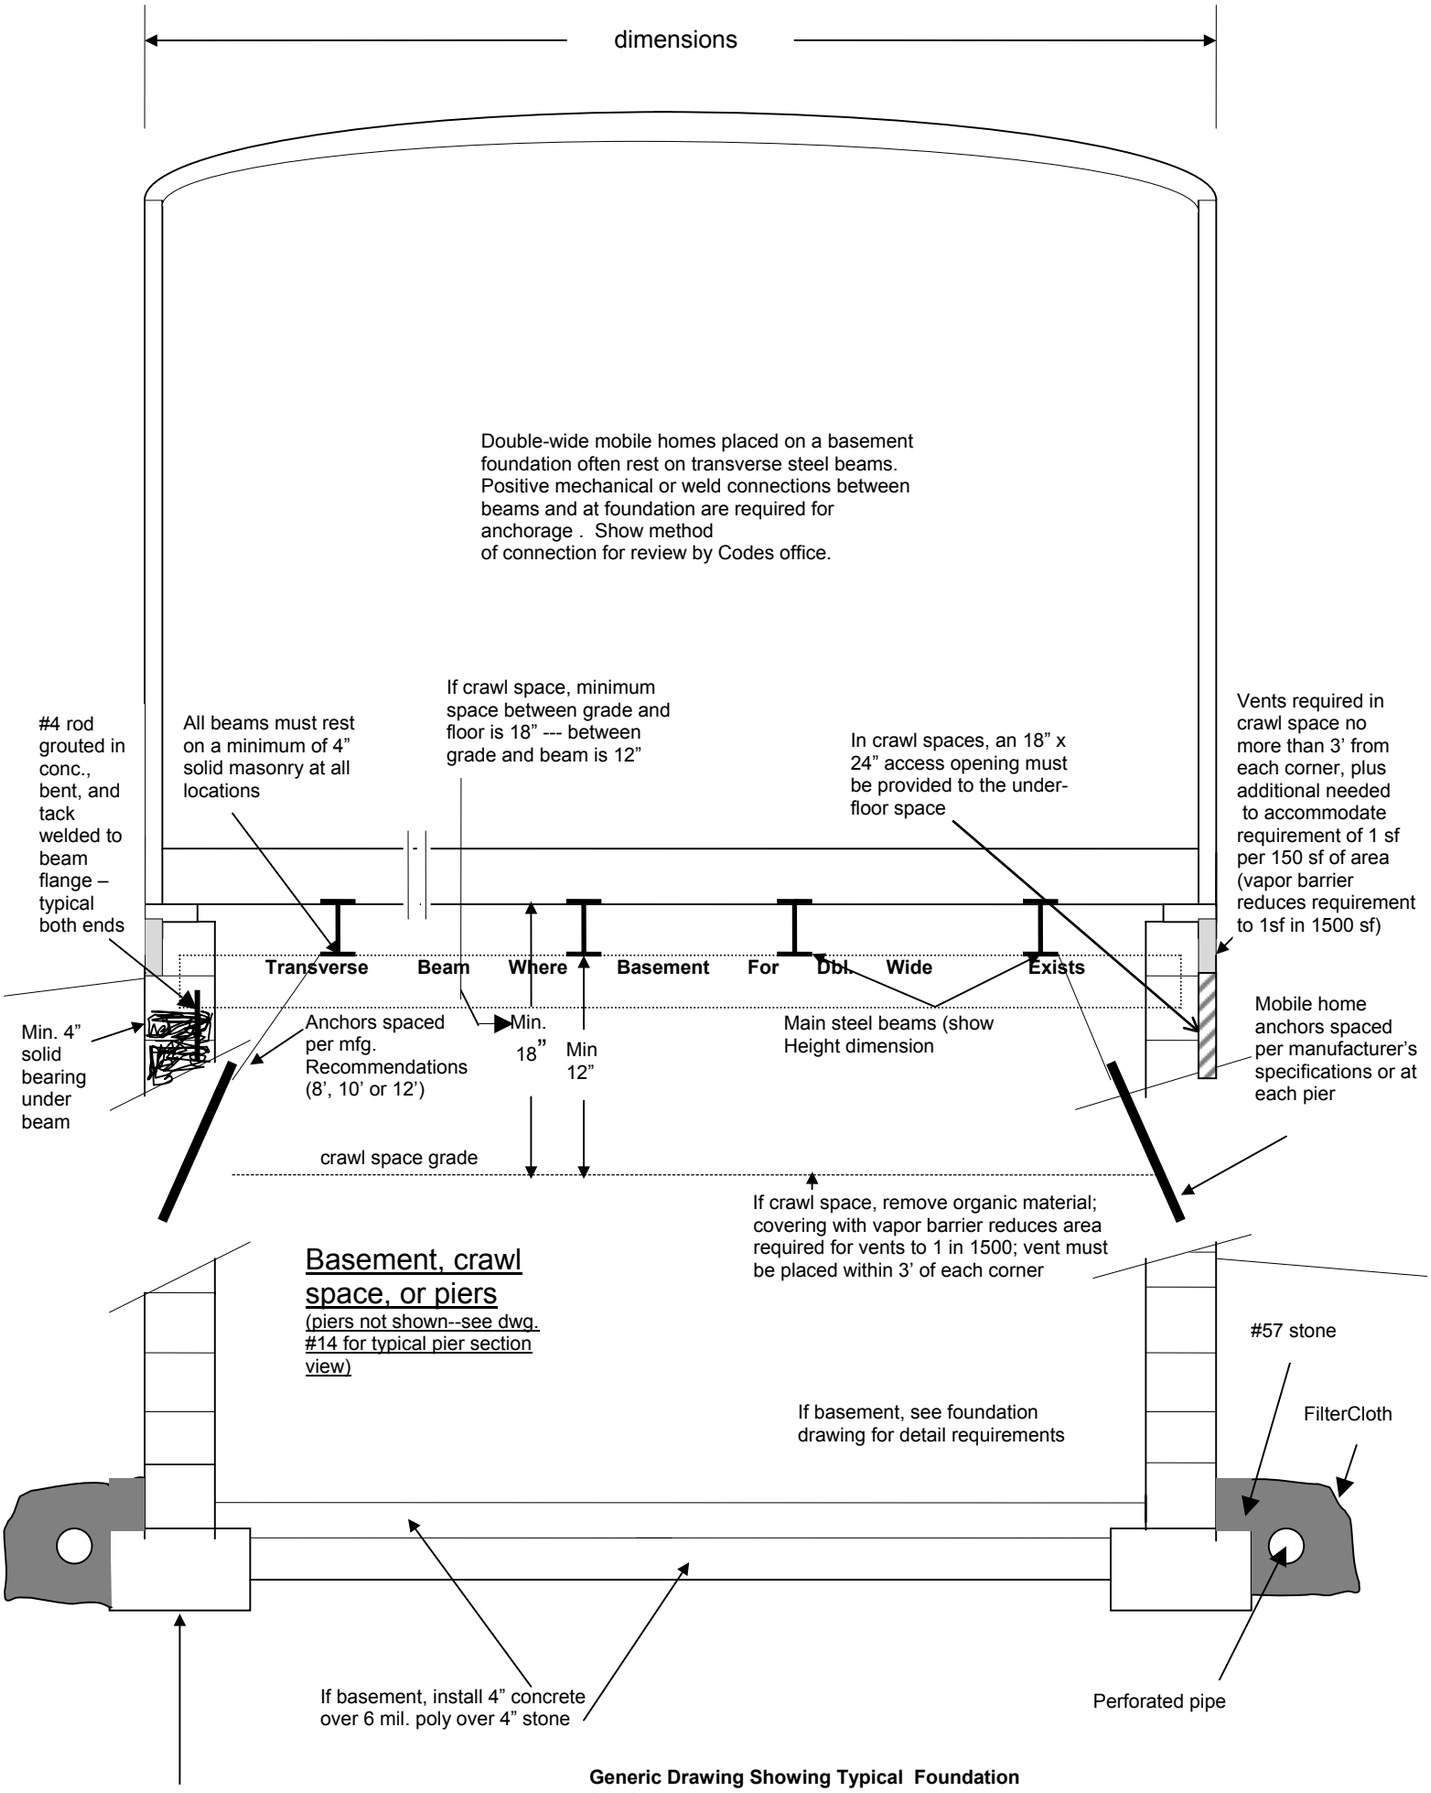

Generic Drawing Showing Typical Foundation for Single or Double Wide Mobile Home on Crawl Space and on Full Basement with Transverse Beams