Allegany County Division of Permits
And Land Development Services
IRC Residential Information Graphic #73
Revised January 29, 2003
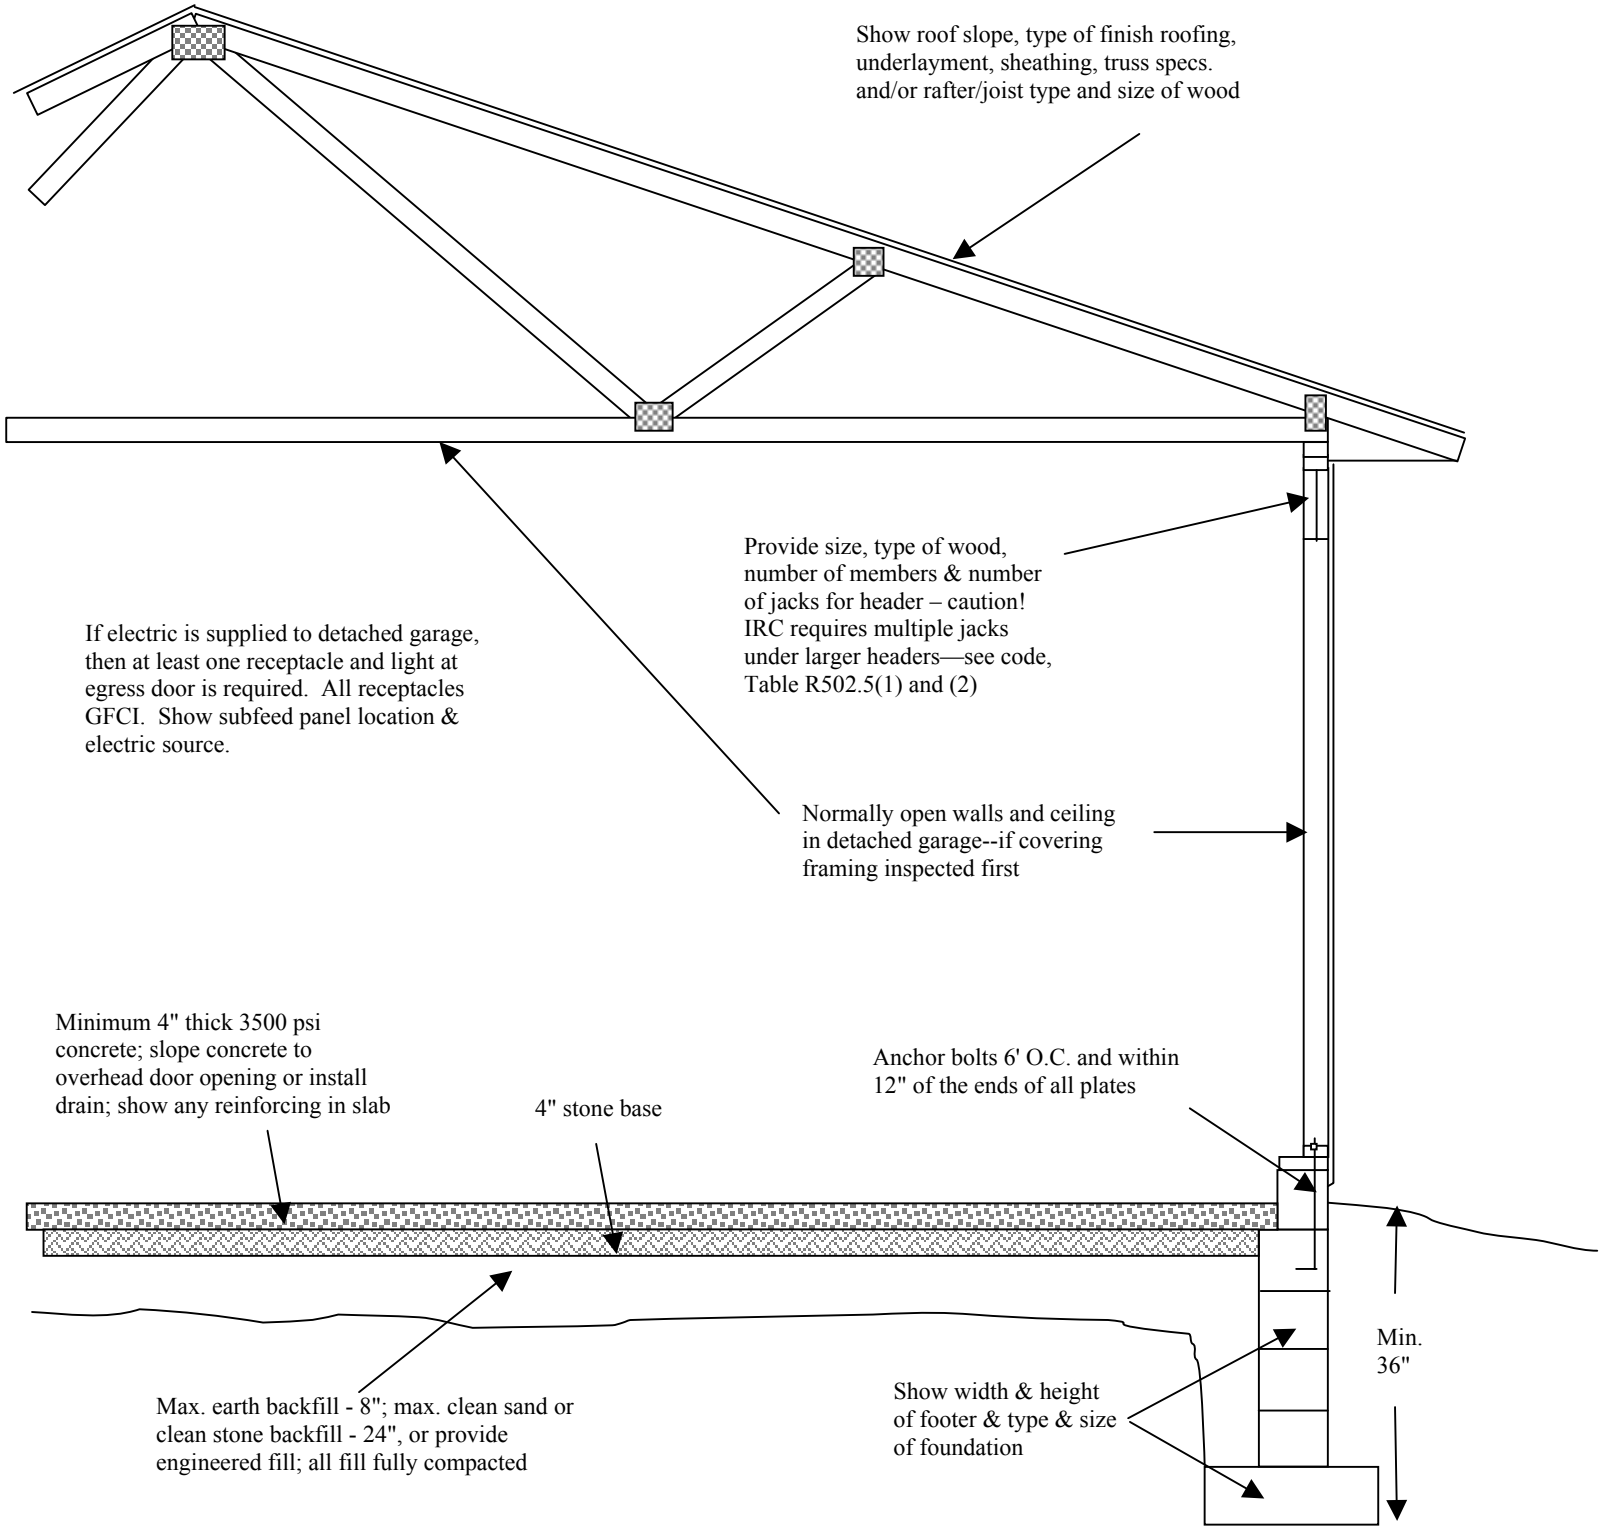
Typical Detached Garage Section